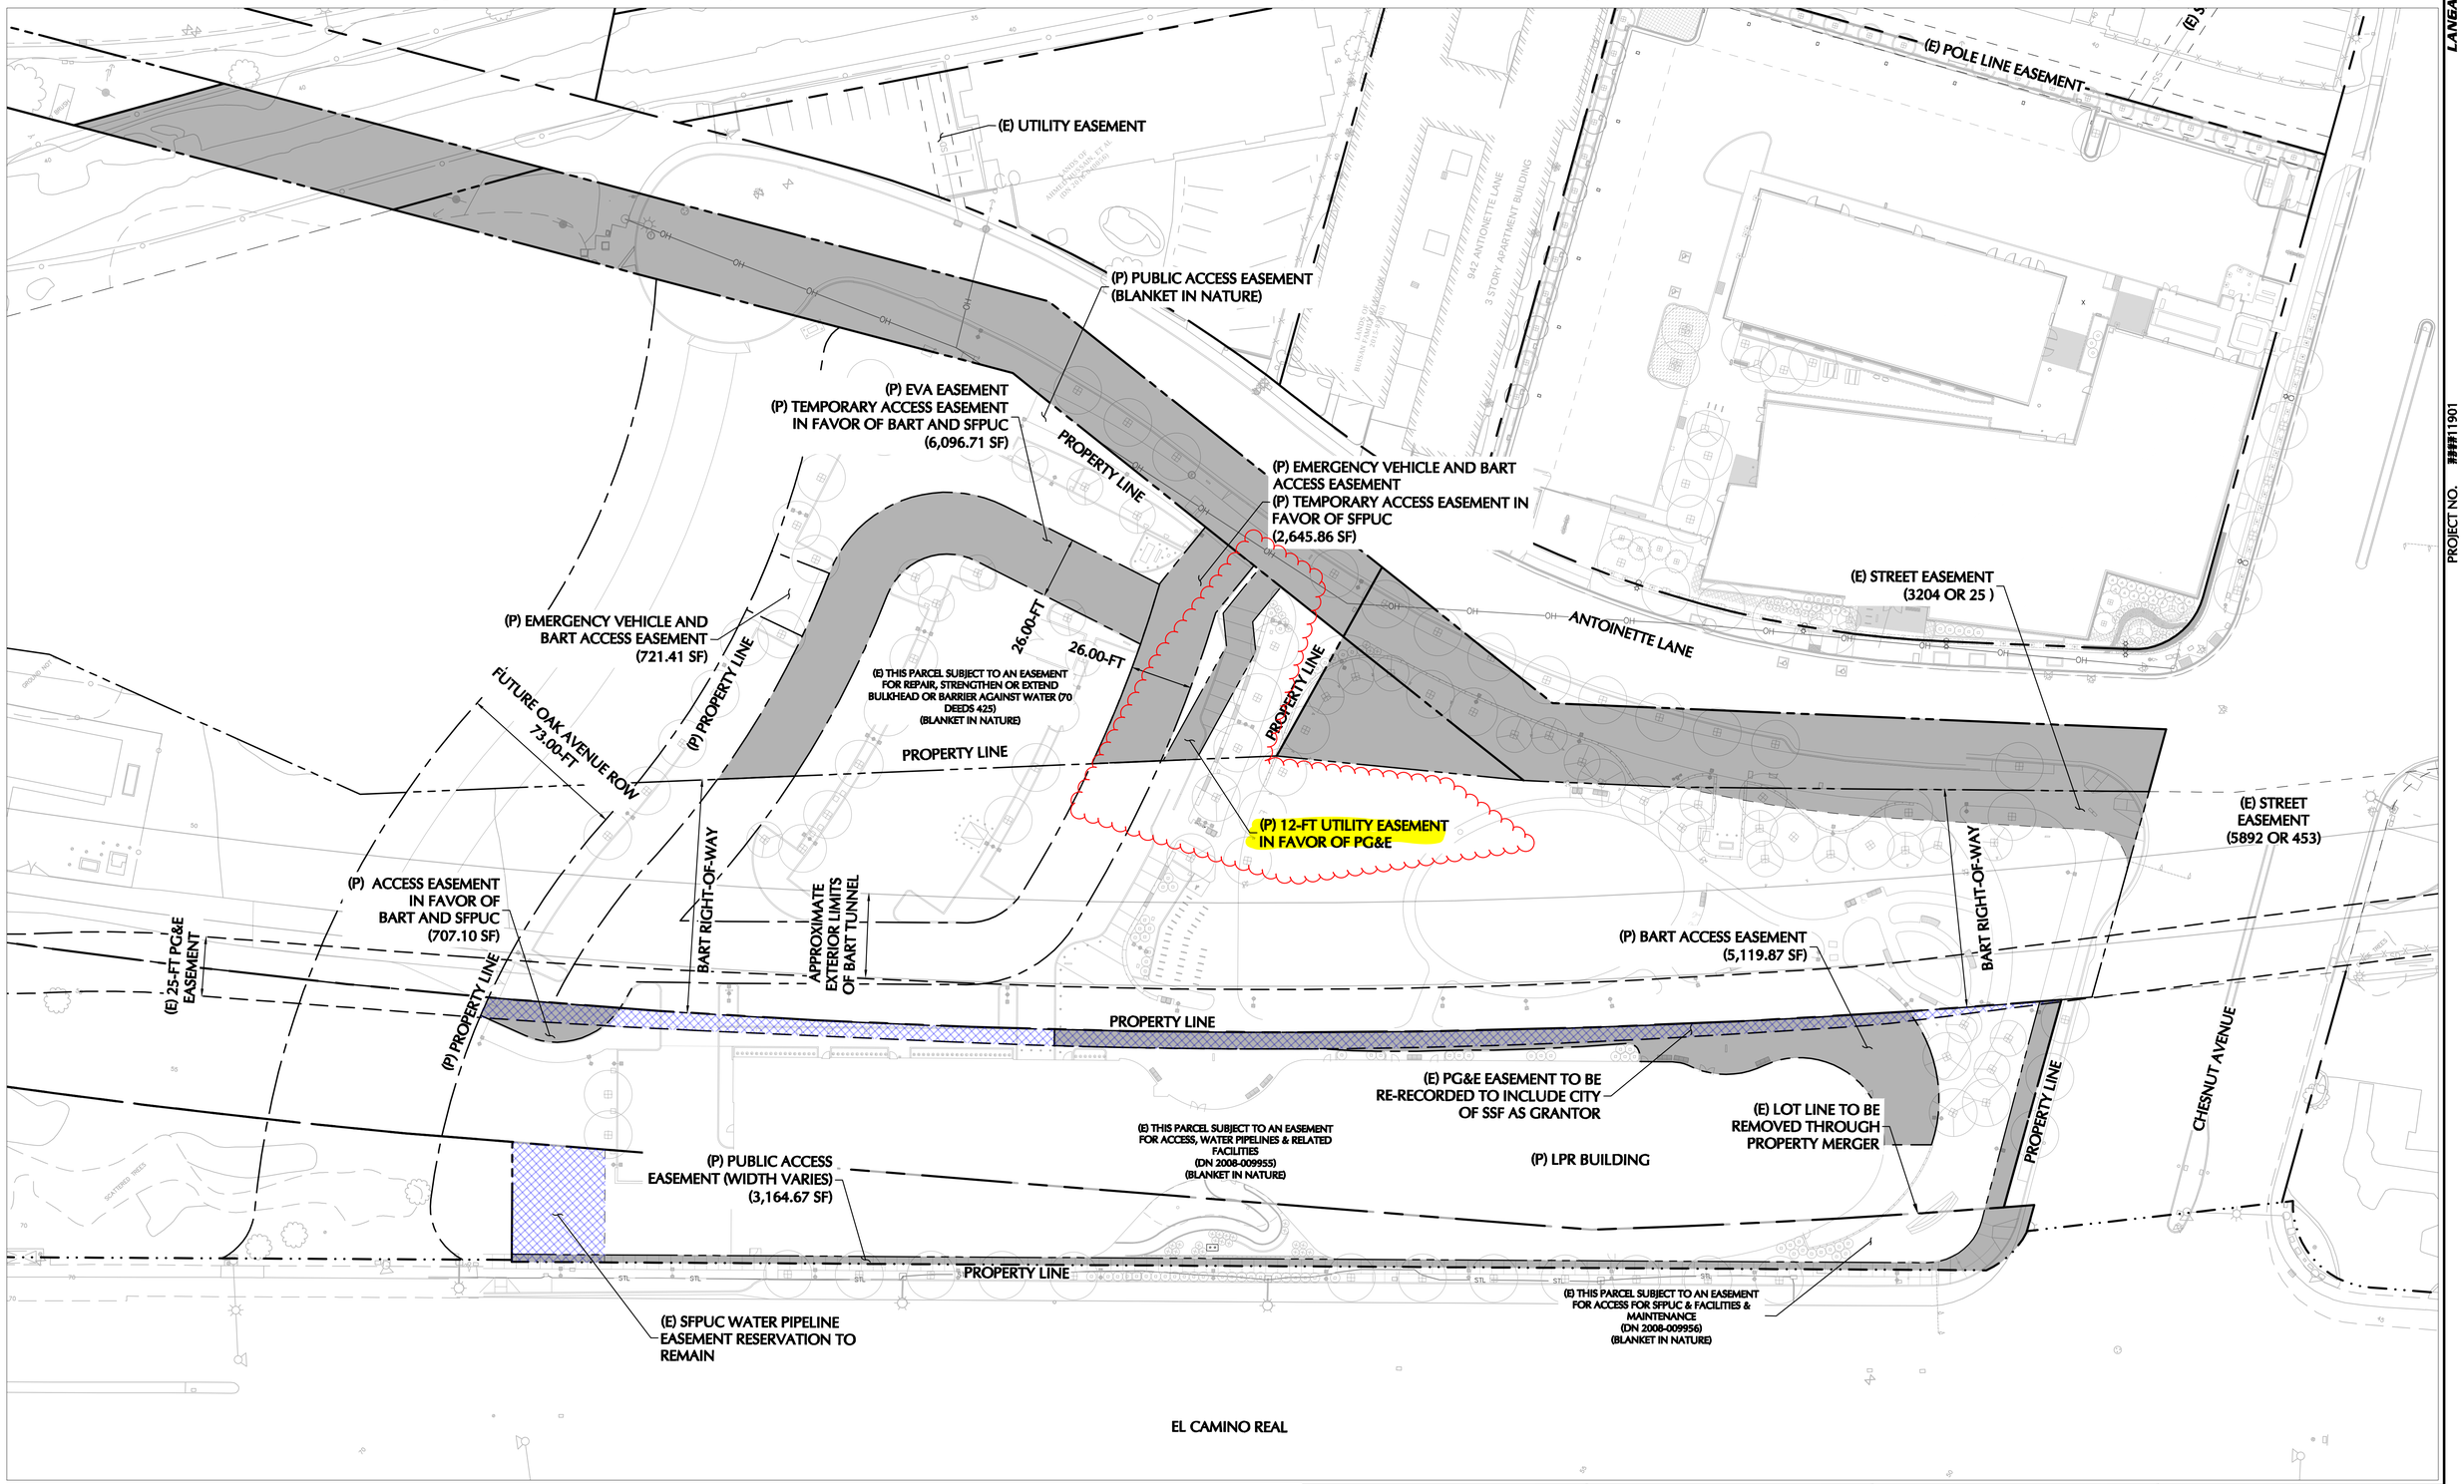


LANGAN

PROJECT NO. ######11901

| | |
|---|---|
| Langan Engineering and Environmental Services, Inc. | |
| 135 Main Street, Suite 1500 | |
| San Francisco, CA 94105 | |
| T: 415.955.5200 F: 415.955.5201 www.langan.com | |
| Project | SSF COMMUNITY CIVIC CAMPUS: PHASE II LIBRARY/PARKS & REC |
| | SOUTH SAN FRANCISCO |
| | SAN MATEO COUNTY CA |
| Drawing Title | PRELIMINARY EASEMENT EXHIBIT |
| Project No. | 731711901 |
| Date | 05-03-2021 |
| Drawn By | TEAM |
| Checked By | JJ/DJH |
| Drawing No. | Sheet 1 of 1 |

© 2021 Langan

Filename: \\langan.com\data\SFO\data\9\731711901\Project Data\CAD\01\Exhibits\LPR Easements\LPR Easement Exhibits.dwg Date: 11/2/2022 Time: 11:51 User: che Style Table: Langan.stb Layout: LPR EASEMENTS